FilmL.A., Inc.
6255 W Sunset Blvd, 12th Floor
Hollywood, CA 90028
t: (213)977-8600 - f: (213)977-8601
www.filmla.com

Summary Information

Permit No: F00151447-A **Type of Permit:** FILMING **Release Date:** 04/30/2019

Production Company SHAUNTENT, LLC

Insured Company Name SHAUNTENT, LLC
Contact Phone No. 1 714-872-1756
Contact Phone No. 2
Fax
Address 2701 OLYMPIC BLVD B
SANTA MONICA, California 90404

Production Title LIGHT AS A FEATHER

Type of Production TV Drama

Producer Andrew Reyea

Director Joanna Kerns

1st AD Chris Bryson

Production Manager Lance Lanfear

FilmL.A. Coordinator Tara Kramer

Location Manager Ben Stoll
Primary Phone Mobile - 212-203-2696
Secondary Phone

Location Assistant Kyle Hollinger
Primary Phone Mobile - 310-926-3598
Secondary Phone

Fees

LA CITY LANE AND STREET CLOSURE FEE	$312.00
FILMLA NON-REFUNDABLE FILM PERMIT RIDER FEE	$109.00

Total Permit Fee $421.00

Number of Locations 1

NOT A PERMIT

FilmL.A., Inc.
6255 W Sunset Blvd, 12th Floor
Hollywood, CA 90028
t: (213)977-8600 - f: (213)977-8601
www.filmla.com

Summary Information — Location

Permit Number	F00151447-A	**Location Manager**	Ben Stoll
Production Company	SHAUNTENT, LLC	Primary Phone	Mobile - 212-203-2696
Insured Company	SHAUNTENT, LLC	Secondary Phone	
Production Title	LIGHT AS A FEATHER		

Location Address 19825 Halsted St, Los Angeles, CA 91311

Location Type Private Residence

Film Dates
4/29/2019 - 4/29/2019 05:00 - 22:00 1 day
4/30/2019 - 4/30/2019 05:00 - 22:00 1 day
5/1/2019 - 5/1/2019 10:00 - 01:00 1 day

Open or Closed to the Public Closed

Generic Conditions
*Certain service and personnel fees required by jurisdictional agencies are not collected by FilmL.A. Any such fees must be paid directly to the appropriate agency, and a separate invoice will be provided to the permittee.
Community Survey Obtained
Equipment staging and vehicles may park on one side of the street only.
Must Maintain 5' Clearance on Sidewalks/Walkways
Must maintain local/emergency access
No cast or crew parking on area streets
No interference with merchant activity.
Number of uniformed officers listed on the permit is a minimum requirement. Permittee remains responsible for deploying a sufficient number of uniformed officers to provide traffic and crowd control to ensure the safety of the film crew and the public.
Traffic control must be done in accordance w/MUTCD
Traffic Officers Required
Uniformed officers shall have a copy of the film permit in their possession and are required to confirm that all traffic control signage devices are in place.

Please see attached documents
Shauntent AA 2019 KH.pdf
Halsted St btwn Oakdale Ave & Quartz Ave NS curb+1 - Shauntent LLC.pdf

Equipment on Location

Type	Quantity
5 or 10 ton trucks	3
Cast/Crew vehicles	65
Catering Truck	1
Cube Trucks	4
Generator	1
Motor Homes	2

Personnel on Location

Type	Quantity
Cast	5
Crew	70
Off-Duty/Retired LAPD Officer(s)	2

NOT A PERMIT

FilmL.A., Inc.
6255 W Sunset Blvd, 12th Floor
Hollywood, CA 90028
t: (213)977-8600 - f: (213)977-8601
www.filmla.com

Summary Information — Location

Permit Number F00151447-A
Production Company SHAUNTENT, LLC
Insured Company SHAUNTENT, LLC
Production Title LIGHT AS A FEATHER

Location Manager Ben Stoll
Primary Phone Mobile - 212-203-2696
Secondary Phone

Picture vehicles	2
Portable restrooms	1
Stakebed Trucks	3
Trailers	2
Vans	3

Filming Activities Atmospheric Smoke Effects; Camera on sticks; Drive ups & away; Equipment across street; Equipment on property; Equipment on sidewalk only.; Exterior establishing shots; Interior and exterior dialogue; Intermittent traffic control - 2 minutes standard; Will be building a 20ft' wide box in the closure. ;

Jurisdiction **Political:** Los Angeles City - Council District 12 **Police:** Los Angeles Police Department **Fire:** Los Angeles City

Thomas Guide **Page:** 500 **Grid:** E6

Approvals

FILML.A. CLOSURES	Michael Gonzalez
LOS ANGELES CITY DEPARTMENT OF PUBLIC WORKS	Cairo Hunter
LOS ANGELES CITY POLICE DEPARTMENT	Vincent Aguirre

Coordinator Note RIDER A ADDS CLOSURE.

Parking

Base Camp
Location Type : Filming Location

Crew Parking
Location Type : Other Location
19850 Plummer St, Chatsworth, CA, 91311

Lane / Full Closure WESTBOUND DIRECTIONAL CLOSURE OF HALSTED ST., OAKDALE AVE-QUARTZ AVE

Approximate Footage 0 - 300

Date(s) 5/1/2019 to 5/1/2019 **Time(s)** 07:00 to 19:00

NOT A PERMIT

APPOINTMENT OF FILM THIS PRODUCTION SERVICES, INC. AS AUTHORIZED AGENT AND REPRESENTATIVE

I certify that I am a representative of **Shauntent, LLC** ("Principal") and am
Name of "Principal" / Production Company
authorized to enter into binding contractual agreements on Principal's behalf provided Principal has pre-approved such agreements. I further certify that I am authorized by principal to appoint other representatives and agents for Principal and to give such representatives and agents authority to enter into and bind Principal to agreements relating to the issuance and compliance with location film (e.g. theatrical, television, commercial, and other motion picture filming) and still photographic permits, including the permits themselves and any riders to such permits. Acting on the behalf of Principal in my capacity as it's authorized representative, I appoint Film This Production Services, Inc. (a.k.a. Film This) and it's employees and agents ("Film This") as Principal's authorized representatives and agents to apply for and receive location film (e.g. theatrical, television, commercial, and other motion picture filming) and still photographic permits on behalf of Principal through the *FILML.A., INC.* for any city , county or other jurisdiction where *FILML.A., INC.* operates, in accordance with Principal's instructions, to negotiate, discuss, accept, modify, agree to bind the Principal to the terms and conditions of such permits (including any restrictions and/or community guidelines applicable to any such permit) and to execute such permits on behalf of Principal. Principal understands, acknowledges and agrees that it (and/or it's insurer) remains responsible for liable and all obligations imposed by or incidental to any permit or rider issued to Principal signed by an employee or agent of (including any coordinator, runner or messenger used by) Film This. Principal further agrees to comply with the terms and conditions of any such permits and hereby appoints Film This as an authorized representative to facilitate compliance with such terms and conditions following issuance of such permits and to enter into agreements for Principal with respect thereto. Any person, City, agency, entity or organization (including *FILML.A., INC.* and any city, county or other jurisdiction where *FILML.A., INC.* operates) may rely on this appointment and not need obtain any further authorization for any act described herein. An original or faxed copy of this appointment shall be sufficient and may be treated as an original for all purposes. The appointment may be revoked by Principal at anytime in writing delivered to *FILML.A., INC.*, but in any case shall expire one (1) year from the date of execution set forth below.

I declare under penalty of perjury under the laws of the State of California that I am authorized to appoint Film This as an agent for Principal and based on that authority I hereby appoint Film This as Principal's agent as set forth herein.

Dated **3/28/19** By _____
Representative's Signature

Shauntent, LLC	**8411 Canoga Ave**
Name of "Principal" (Production Company)	Principal's Address
Kyle Hollinger	**Canoga Park, CA 91304**
Print Princpal Representative's Name	City, State, Zip Code
Location Manager	**474-461-4165**
Representative's Title (i.e. UPM, Loc Mgr)	Principal's Telephone Number

NOT A PERMIT

Permit #F001514147-A

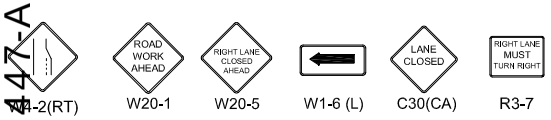

Ⓢ TRAFFIC SIGNAL

● TRAFFIC CONE

TYPE I W/ SIGN

HIGH LEVEL WARNING DEVICE

ALL TRAFFIC CONTROL WILL BE INSTALLED TO MEET OR EXCEED THE LATEST CA-MUTCD MINIMUM REQUIREMENTS

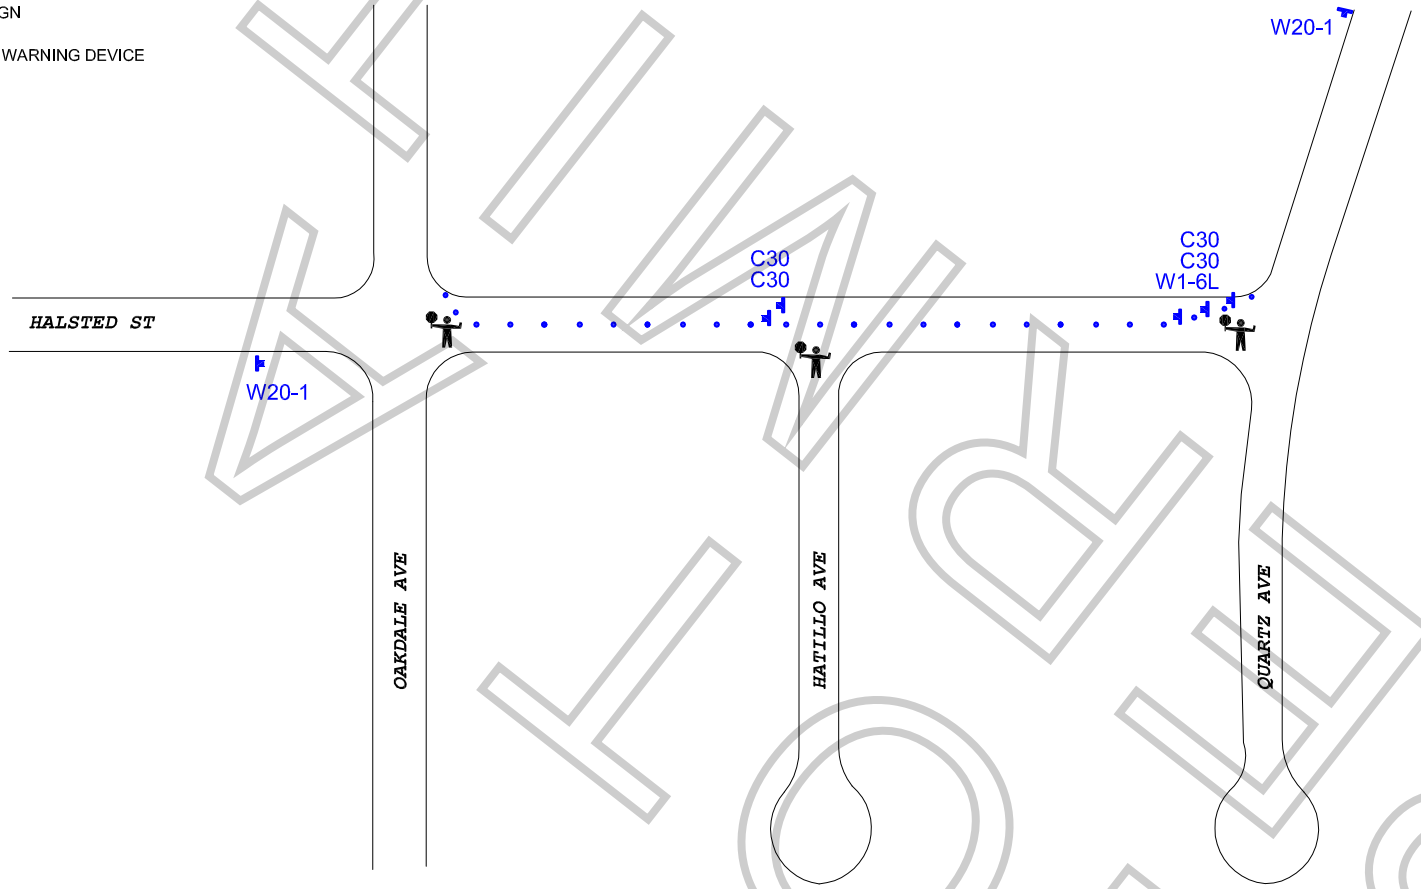

KIMLEY-HORN

WORK ZONE TRAFFIC CONTROL PLAN
GENERAL NOTES

1. DATE/TIME: 5-1-19 FROM 07:00 HOURS TO 19:00 HOURS.

2. ALL SIGNING, STRIPING, AND TRAFFIC CONTROL DEVICES SHALL CONFORM TO THE (CURRENT) STATE OF CALIFORNIA DEPARTMENT OF TRANSPORTATION (CALTRANS) STANDARD PLANS AND STANDARD SPECIFICATIONS, CALIFORNIA MUTCD, AND ANY ADDENDUMS THERETO, AND AS SHOWN ON THESE PLANS, SYMBOLS AND ABBREVIATIONS USED ARE SHOWN ON CALTRANS STANDARD PLANS.
3. THERE WILL BE NO INTERFERENCE WITH TRAFFIC SIGNALS OR CROSSWALKS.
4. CONES WILL BE 28" MINIMUM HEIGHT AND HAVE REFLECTORIZED SLEEVES FOR NIGHT WORK.
5. POLICE WILL DIRECT TRAFFIC IF NECESSARY.

TCP FOR:	SHAUNTENT LLC "LIGHT AS A FEATHER"
LOCATION:	N/S CURB & ADJACENT - HALSTED ST FROM OAKDALE AVE TO QUARTZ AVE CHATSWORTH, CALIFORNIA
CONTACT:	BEN STOLL PH# 212-203-2696 ELISA SMITH OFFICE# 213-763-9000
	JCL TRAFFIC SERVICES (213) 622-9775 C31-CA Lic # 805357
DATE / REVISIONS	DRAFTER: MARIO MENJIVAR SCALE: N.T.S. FILM LA: TK